P3321-54-MF-01

AutoCAD

P-100
METHANOL PUMP
MFR: CVS CONTROLS LTD
DP: 1500 psi @ 35 psi SUPPLY
MODEL No.: 51 - 1/4 MVB

BH-201
ENCLOSURE HEATER
MFR: CATADYNE
DUTY: 12000 BTU/HR
MODEL No: WX 12 x 24
C/W GRILL

FIL-201
FUEL GAS DRYER
SIZE: 4" W x 12 3/4" LG
DP: 250 psi DT: 200'F
TYPE: DESICCANT DRYER
MFR: CCI THERMAL
MODEL No: NGS 1000 (NGS-12)

V-201
FUEL GAS SCRUBBER
MFR: GLOBAL FLOW
YEAR: 2008
SIZE: 4 1/2" OD x 48" S/S
MAWP: 740 psi @ 100'F
MDMT: -20'F @ 740 psi
CA: 1/16"
CRN: OH08907.231

TK-100
METHANOL TANK
MFR: CLEMMER
YEAR: 2008
SIZE: 50" OD x 72" LG
NET CAPACITY: 2200 L
DP: ATM
ROOF TYPE: CYLINDER
(STEEL TANK)

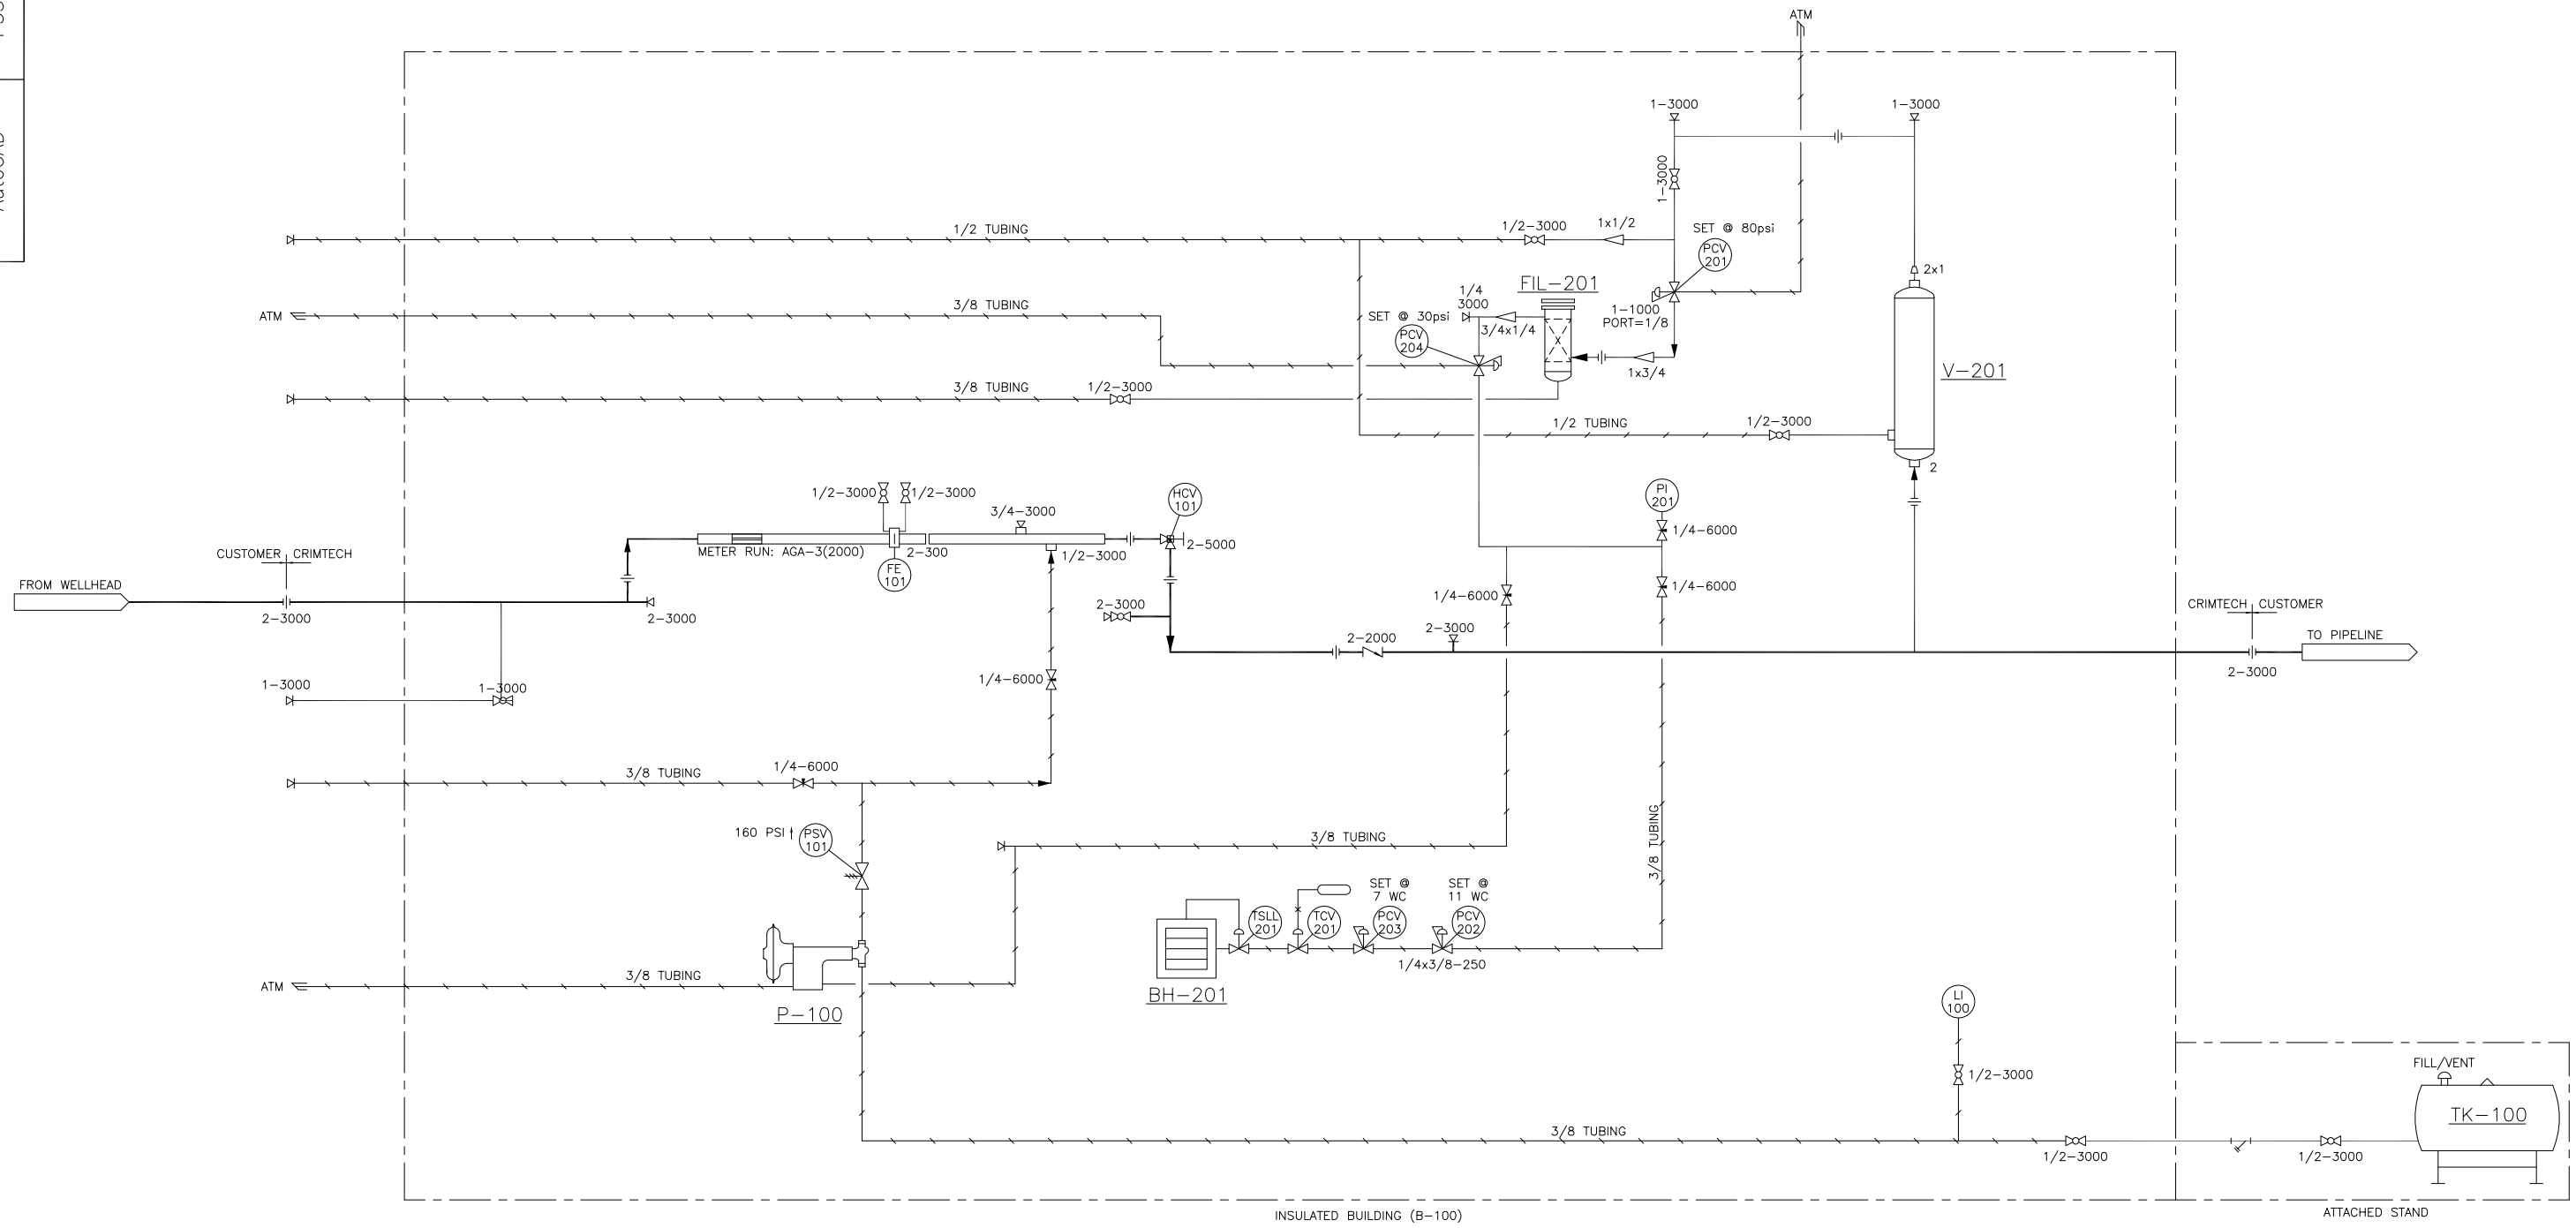

NO.	DATE	REVISIONS	DRAWN	CHECK	DESIGN	APPR.	NO.	TITLE
								REFERENCE DRAWINGS
0	18 11 21	ISSUED FOR INFORMATION (P3321-54)	IW	CN				

PROFESSIONAL AND PERMIT STAMPS AFFIXED HEREUNDER SHALL APPLY ONLY TO REVISION(S) X

PROFESSIONAL AND PERMIT STAMPS

APPROVED FOR CONSTRUCTION

BY_____ DATE YY MM DD

BY_____ DATE YY MM DD

CRIMTECH Services Ltd

SWEET GAS METER RUN PACKAGE
STOCK UNIT IDENTIFIER P3321-54
PIPING AND INSTRUMENTATION DIAGRAM

CLIENT FILE NO.	SCALE	CRIMTECH DRAWING NUMBER	REV.
_	N.T.S.	P3321-54-MF-01	0
CLIENT DWG NUMBER _			

THIS DRAWING IS THE PROPERTY OF CRIMTECH SERVICES LTD. ON BEHALF OF ITS CLIENT. FOR COPIES OR REVISIONS TO THIS DRAWING, PLEASE CALL 1-800-993-9958.

Filename: X:\FAB SERVICES\ESTIMATING & DESIGN\QUOTED JOBS\CRIMTECH\P3321-54 HUSKY SURPLUS - REFURBISH\06 DESIGN DOCS\CAD - CRIMTECH\P3321-54-MF-01.DWG User ID: EWILSON Plot date/time: December 05, 2018 - 2:28pm XREF drawings: IMAGE attachments: X:\Crimtech\ADMIN\Logo\crimtechb&wLogo.jpg